


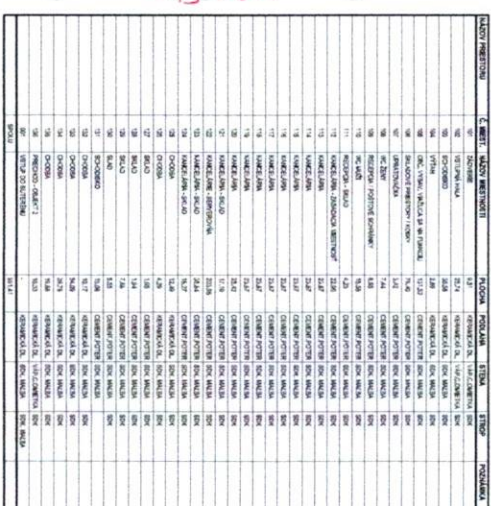


[illegible]


LEGENDA MATERIALOV


POZNANIE











POLYFUNKČNÁ BUDOVA
S NEVÝROBNÝMI SLUŽBAMI

P000RYS 1NP a 2NP					



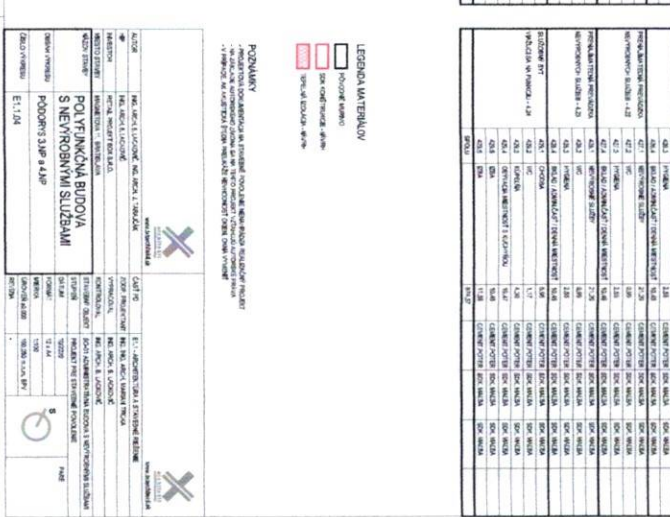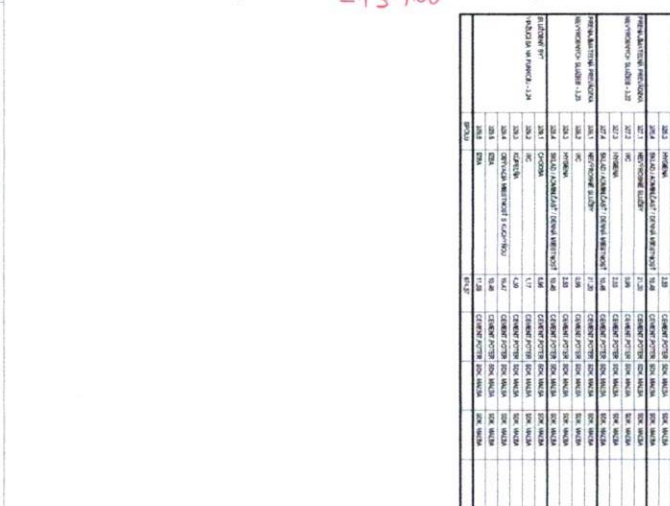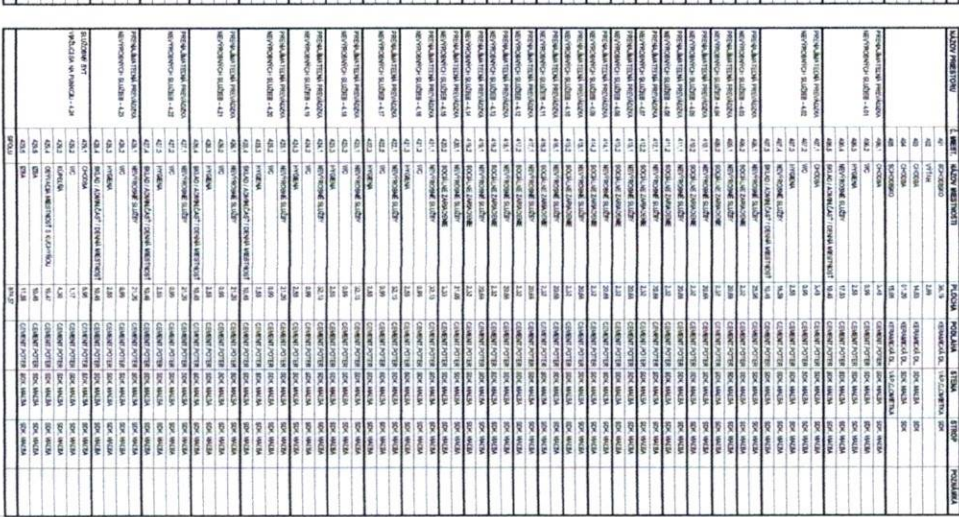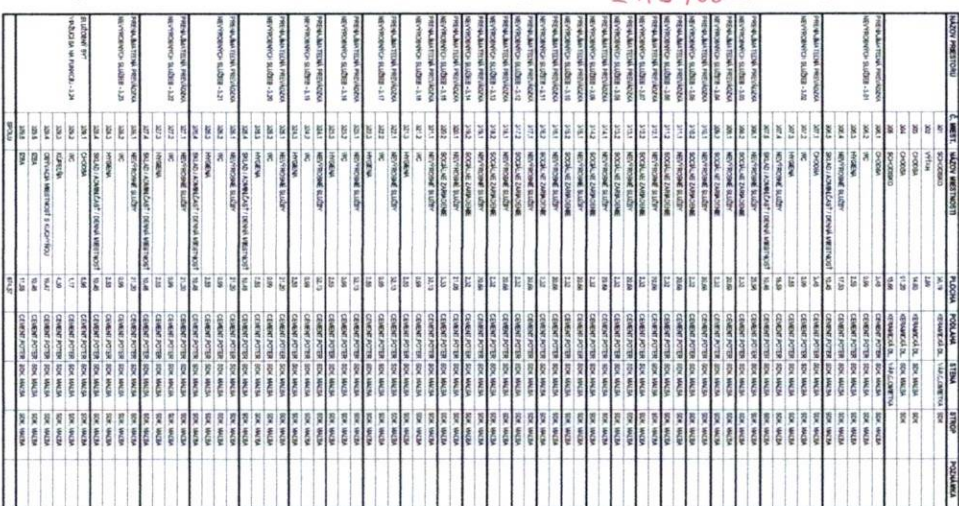

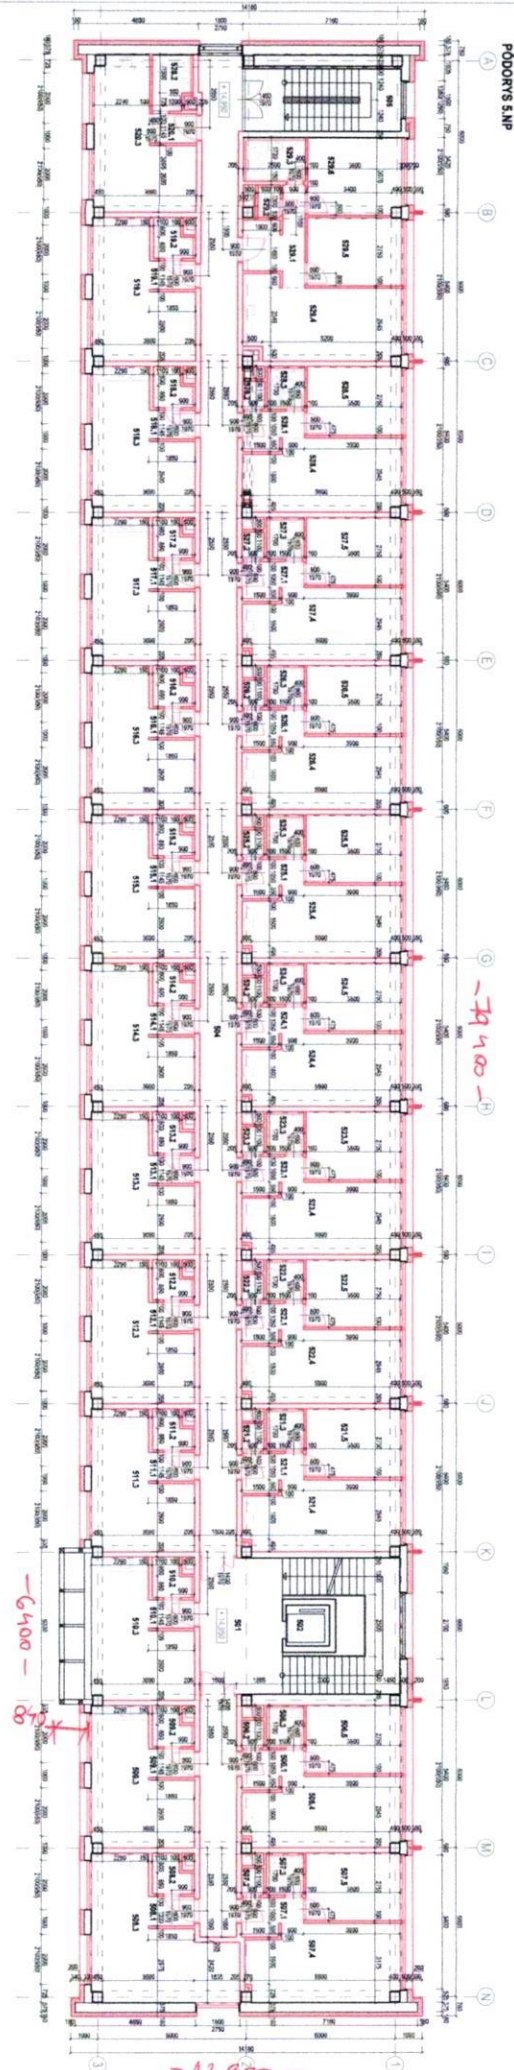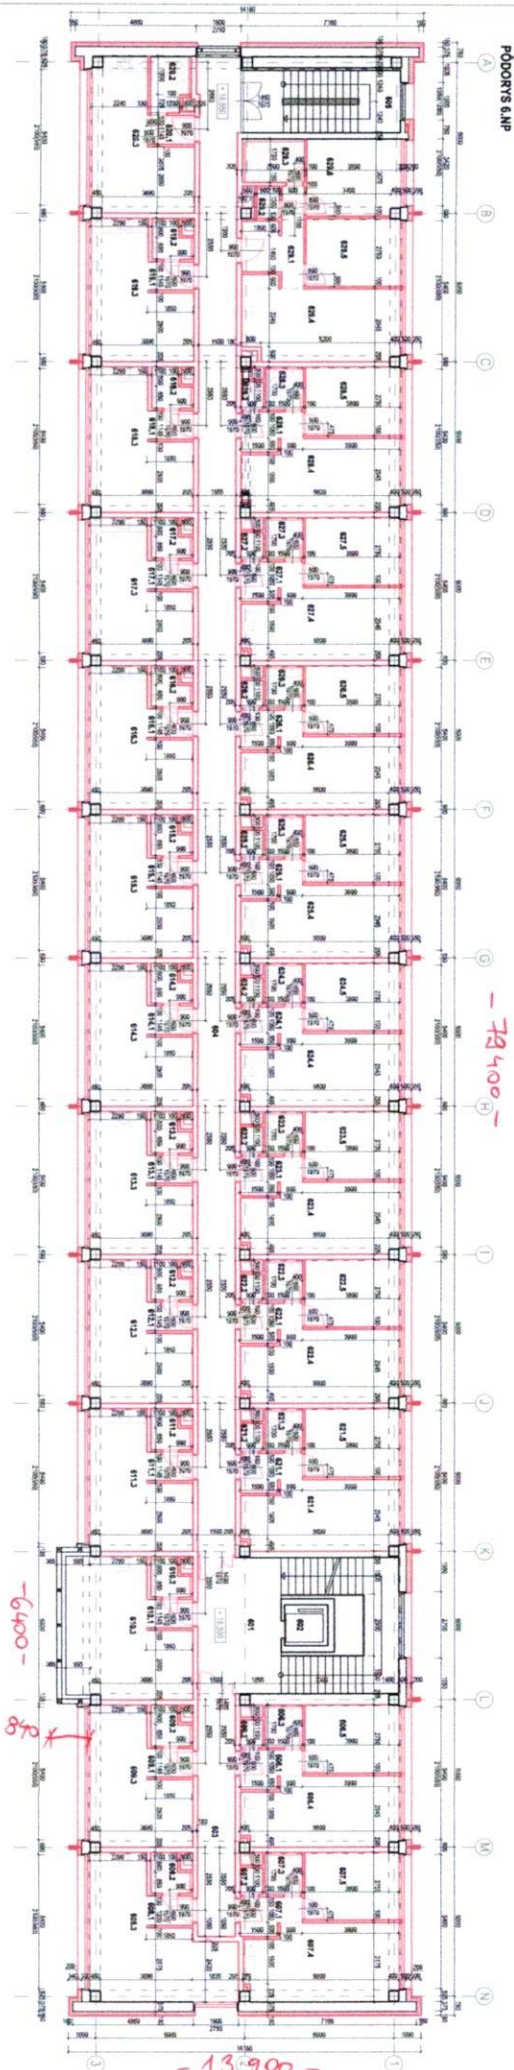[illegible]

④



NAZOV

NAZOV

NAZOV	
-------	--

NAZOV	
-------	--

A




11

11

□

□

□

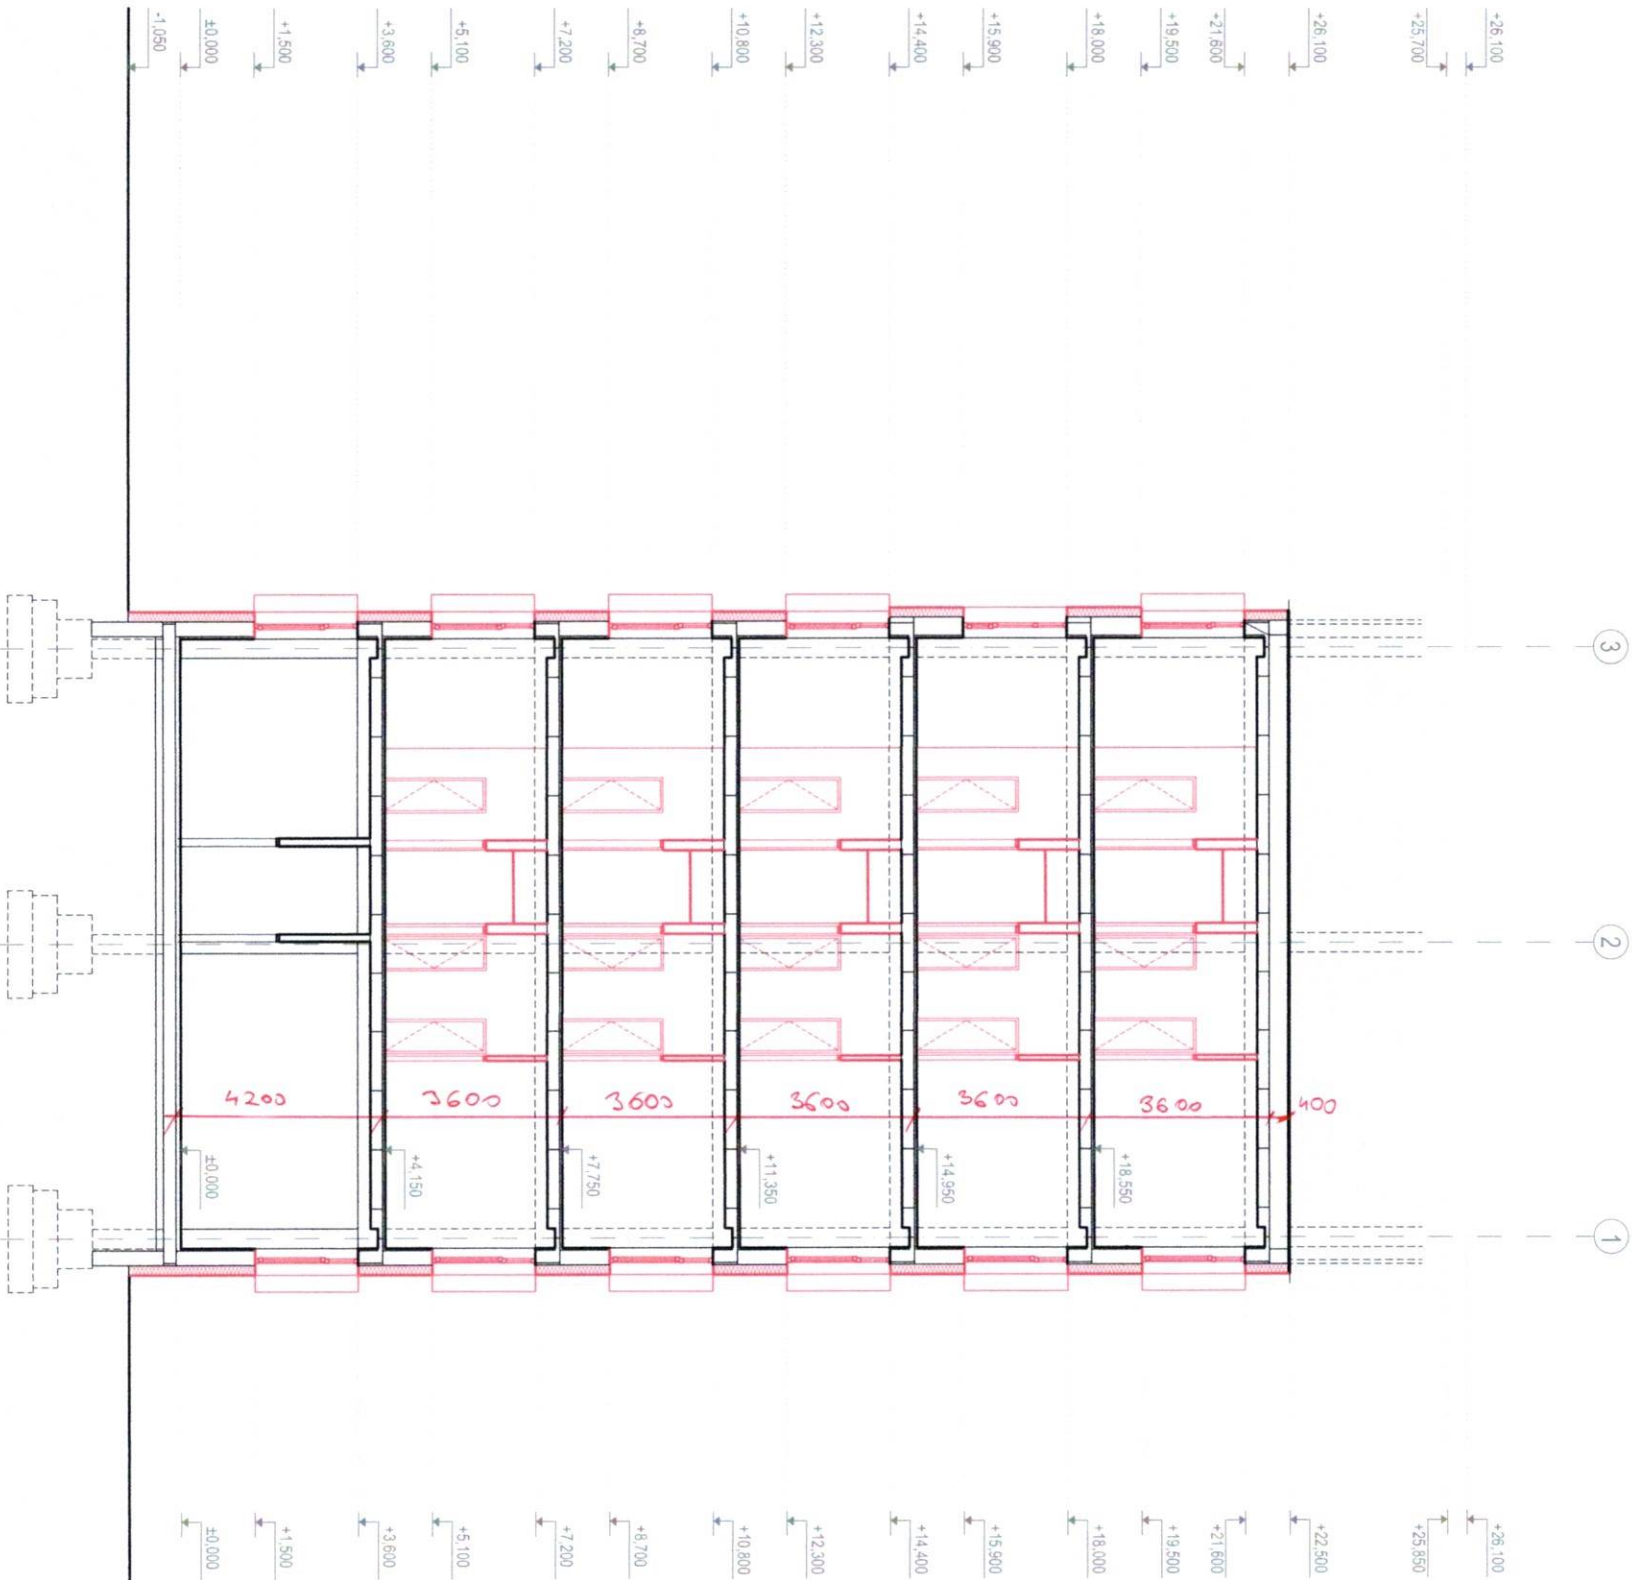

LEGENDA MATERIÁLOV

- POVODNÉ MURIVO
- SDK KONŠTRUKCIE - NÁVRH
- TEPELNÁ IZOLÁCIA - NÁVRH

POZNÁMKY

- PROJEKTOVÁ DOKUMENTÁCIA NA STAVEBNÉ POVOLENIE NEHARBUZA REALIZÁCIOV PROJEKT
- NA ZÁKLADE AUTORSKEHO ZÁKONA SA NA TENTO PROJEKT VZŤAHLU AUTORSKÉ PRÁVA
- V PRÍPADE, AK AKUSTICKÁ STUŽKA PREUKÁŽE NEVHODNOSŤ OKEN, OKNA VYMEŇUŤ

 www.dobroby.sk		 www.dobroby.sk	
AUTOR	ING. ARCH. B. LACOVIC, ING. ARCH. J. TABACAK	ČASŤ PO	E1.1 - ARCHITECTURA A STAVEBNÉ ŘEŠENÍ
HP	ING. ARCH. B. LACOVIC	ZODP. PROJEKTANT	ING. ING. ARCH. MARIAN TRCA
INVESTOR	RETAIL PROJECT BOX S.R.O.	VYPRACOVANÉ	ING. ARCH. B. LACOVIC
NÁZOV STAVBY	POLYFUNKČNÁ BUDOVA S NEVÝROBNÝMI SLUŽBAMI	STAVEBNÝ OBJEKT	SOUČ. ADMINISTRATÍVNA BUDOVA S NEVÝROBNÝMI SLUŽBAMI
OBŠAH VÝKRESU	REZ A-A	STUPEŇ	PROJEKT PRE STAVEBNÉ POVOLENIE
ČÍSLO VÝKRESU	E1.1.07	FORMÁT	6 x A4
		MIERKA	1:100
		ÚROVEŇ ±0.000	100.050 m.m.m. BPV
		REVIZIA	.

